
HEARING PLAN

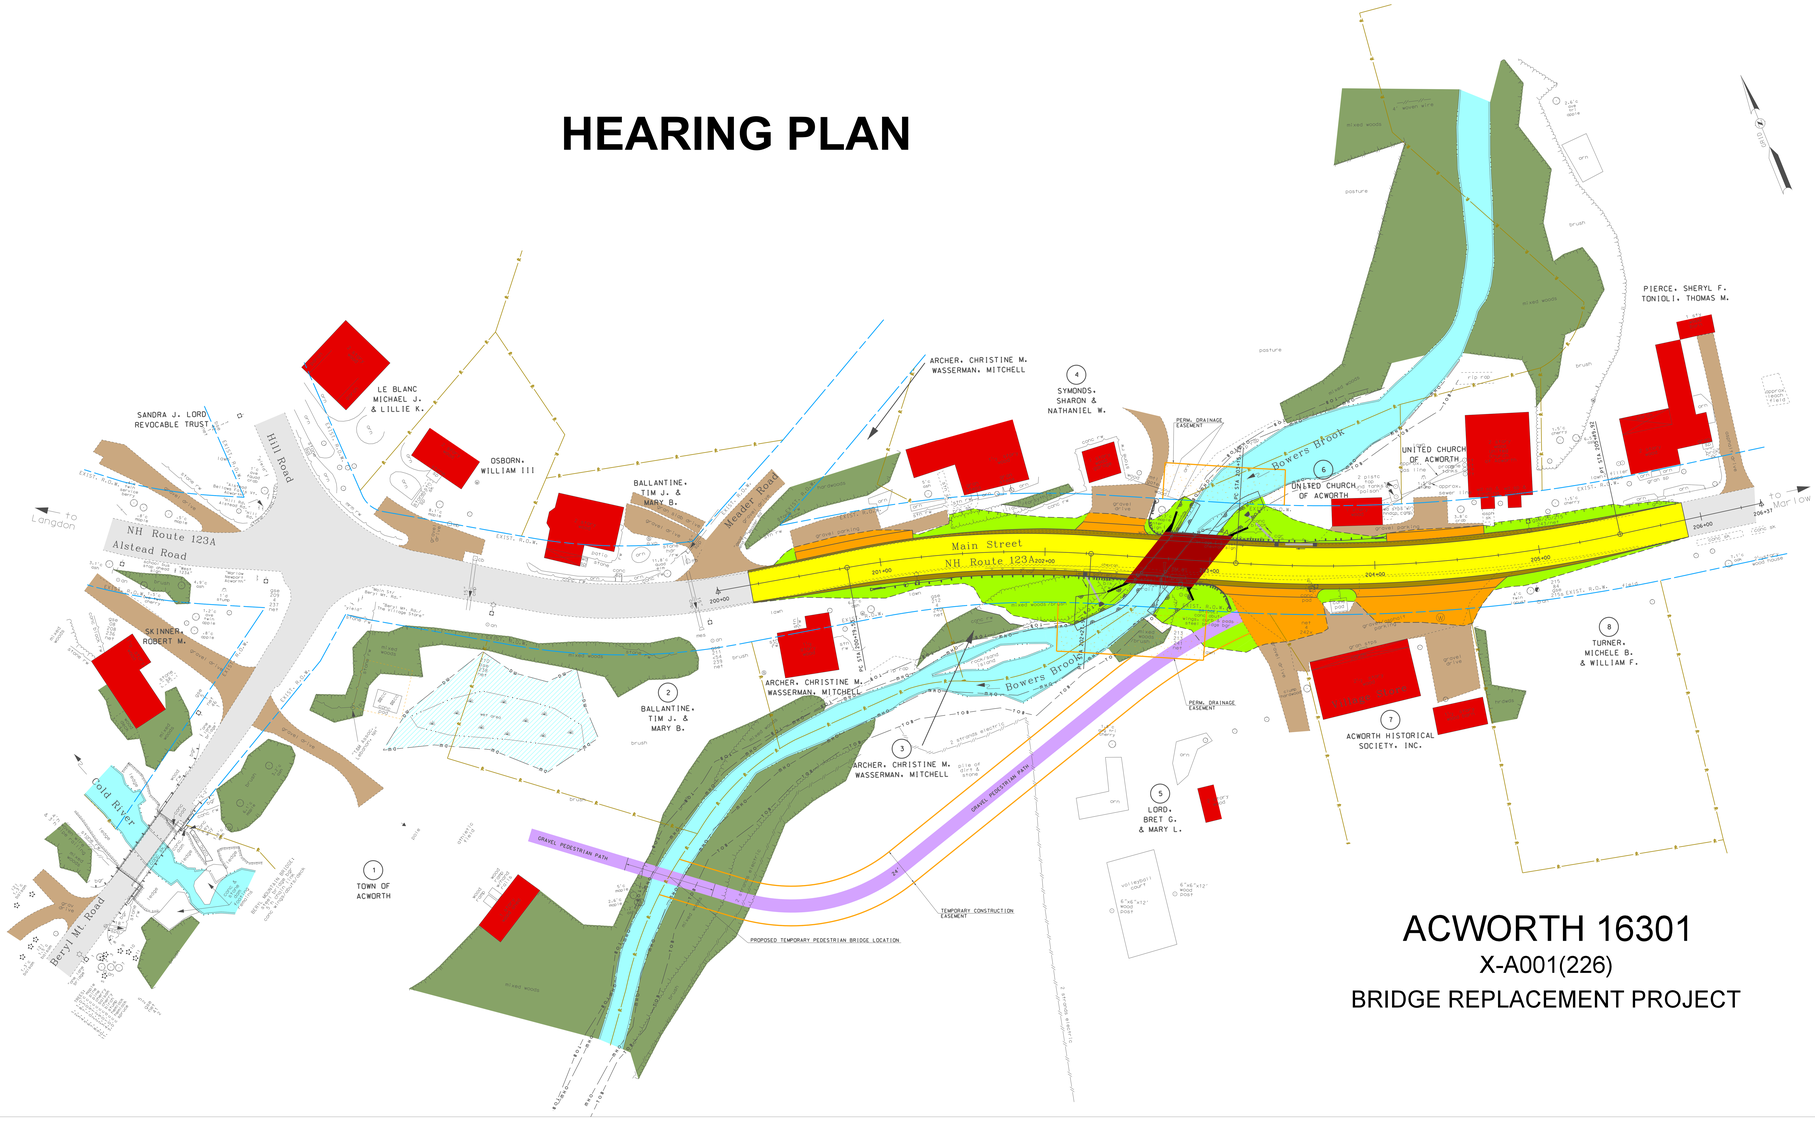

LEGEND

- Travel Way of Proposed Roadway
- Shoulder of Proposed Roadway
- Proposed Pedestrian Path
- Access Points to Proposed Roadway (Drives, etc.)
- Approximate Limit of Slope Work and Landscaping
- Existing Pavement (Roadways, Drives, Sidewalks, etc.)
- Existing Gravel Surface (Drives, Paths, etc.)
- Existing Tree and/or Brush Line
- Water (Rivers, Streams, Lakes, Ponds, Swamps, etc.)
- Buildings
- Wetlands
- Property Lines
- Existing Easement Lines
- Proposed Easement Lines
- Existing R.O.W. (Right-of-Way)

Prepared by:
New Hampshire Department of Transportation
Highway Design Bureau

20 0 20 40
SCALE IN FEET

PRELIMINARY PLANS
SUBJECT TO CHANGE
DATE 03/24/15

New Hampshire DOT
Department of Transportation

GM2 ASSOCIATES

ACWORTH 16301

X-A001(226)

BRIDGE REPLACEMENT PROJECT